CEILING HEIGHT - 2235mm
EXTERNAL - 1.6mm 2 CORRY STEEL, WITH PAINT FINISH.
INTERNAL - VINYL FACED PLASTERBOARD, PRINT PROTECTED COTTON WALLS, CEILINGS TO BE WHITE.
WINDOWS - ALUMINIUM FRAMED SINGLE GLAZED
SL - 914 x 914mm SLIDING WINDOW, FITTED WITH SIDE HUNG STEEL SHUTTERS LOCKABLE FROM INSIDE FITTED WITH HOLD OPEN CATCHES.
DOOR - STEEL c/w 5 LEVER LOCK.
INSULATION - 60mm TO WALLS & ROOF.

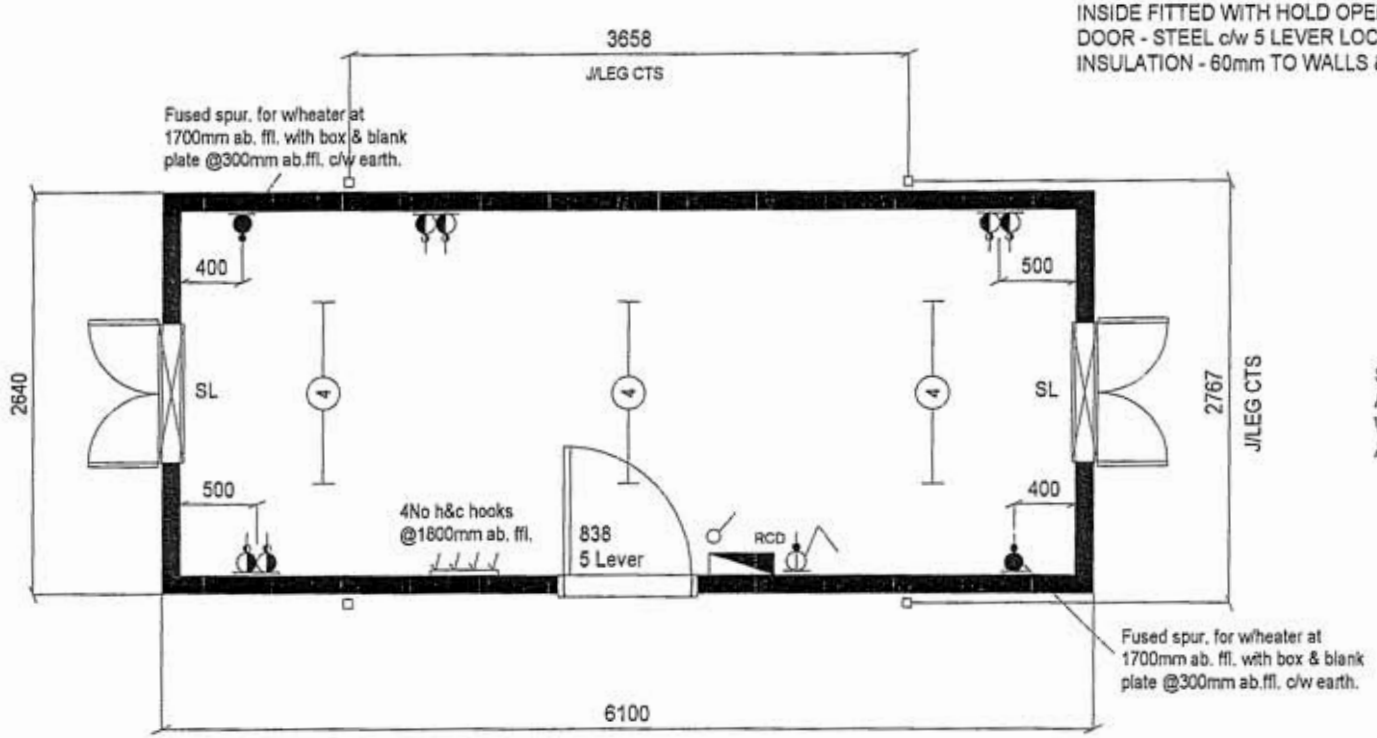

PLAN LAYOUT

SOCKETS 1067mm ABOVE FFL. UOS.
WINDOW CILL 1000mm ABOVE FFL.

HEATER & ISOLATOR SUBJECT TO CONFIRMATION.

FLOOR COVERING SHEET VINYL COL. BLACK.

SKIRT & COVE - BROWN PLASTIC

	Client	Revisions	Drawn MAH
	Title STANDARD 20' x 9' HIRE SPECIFICATION SECURE STEEL UNIT - PLAN LAYOUT		Scale 1:50
			Date 23/02/01
			Drg No