CEILING HEIGHT - 2235mm
EXTERNAL - 1.6mm 2 CORRY STEEL, WITH PAINT FINISH.
INTERNAL - WHITE PRE-FINISHED PLY. CMS10 TO WALLS, CEILINGS TO BE WHITE V/FACED P/B.
WINDOWS - ALUMINIUM FRAMED SINGLE GLAZED H/L - 560 x 300mm FULLY OPENING, OBSCURE GLAZED FITTED WITH WELDMESH GUARDS.
DOOR - STEEL c/w 5 LEVER LOCK.
INSULATION - 60mm TO WALLS & ROOF.

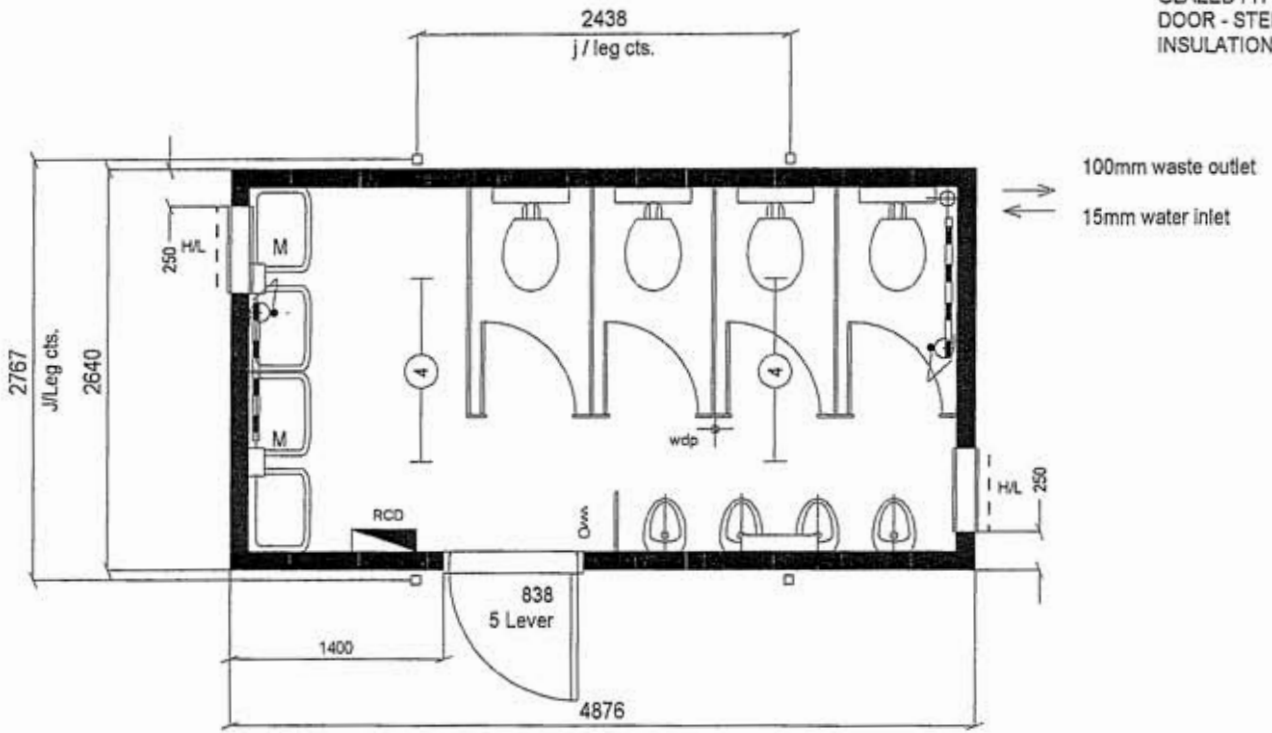

PLAN LAYOUT

ISOLATOR SUBJECT TO CONFIRMATION.

FLOOR COVERING SHEET
VINYL COL. BLACK.

SKIRT - PVC SET ON TYPE.
COVE - BROWN PLASTIC

	Client	Revisions	Drawn MAH
	Title STANDARD 16' x 9' HIRE SPECIFICATION 4 BAY TOILET SECURE STEEL UNIT - PLAN LAYOUT		Scale 1:50
			Date 23/01/02
			Drg No